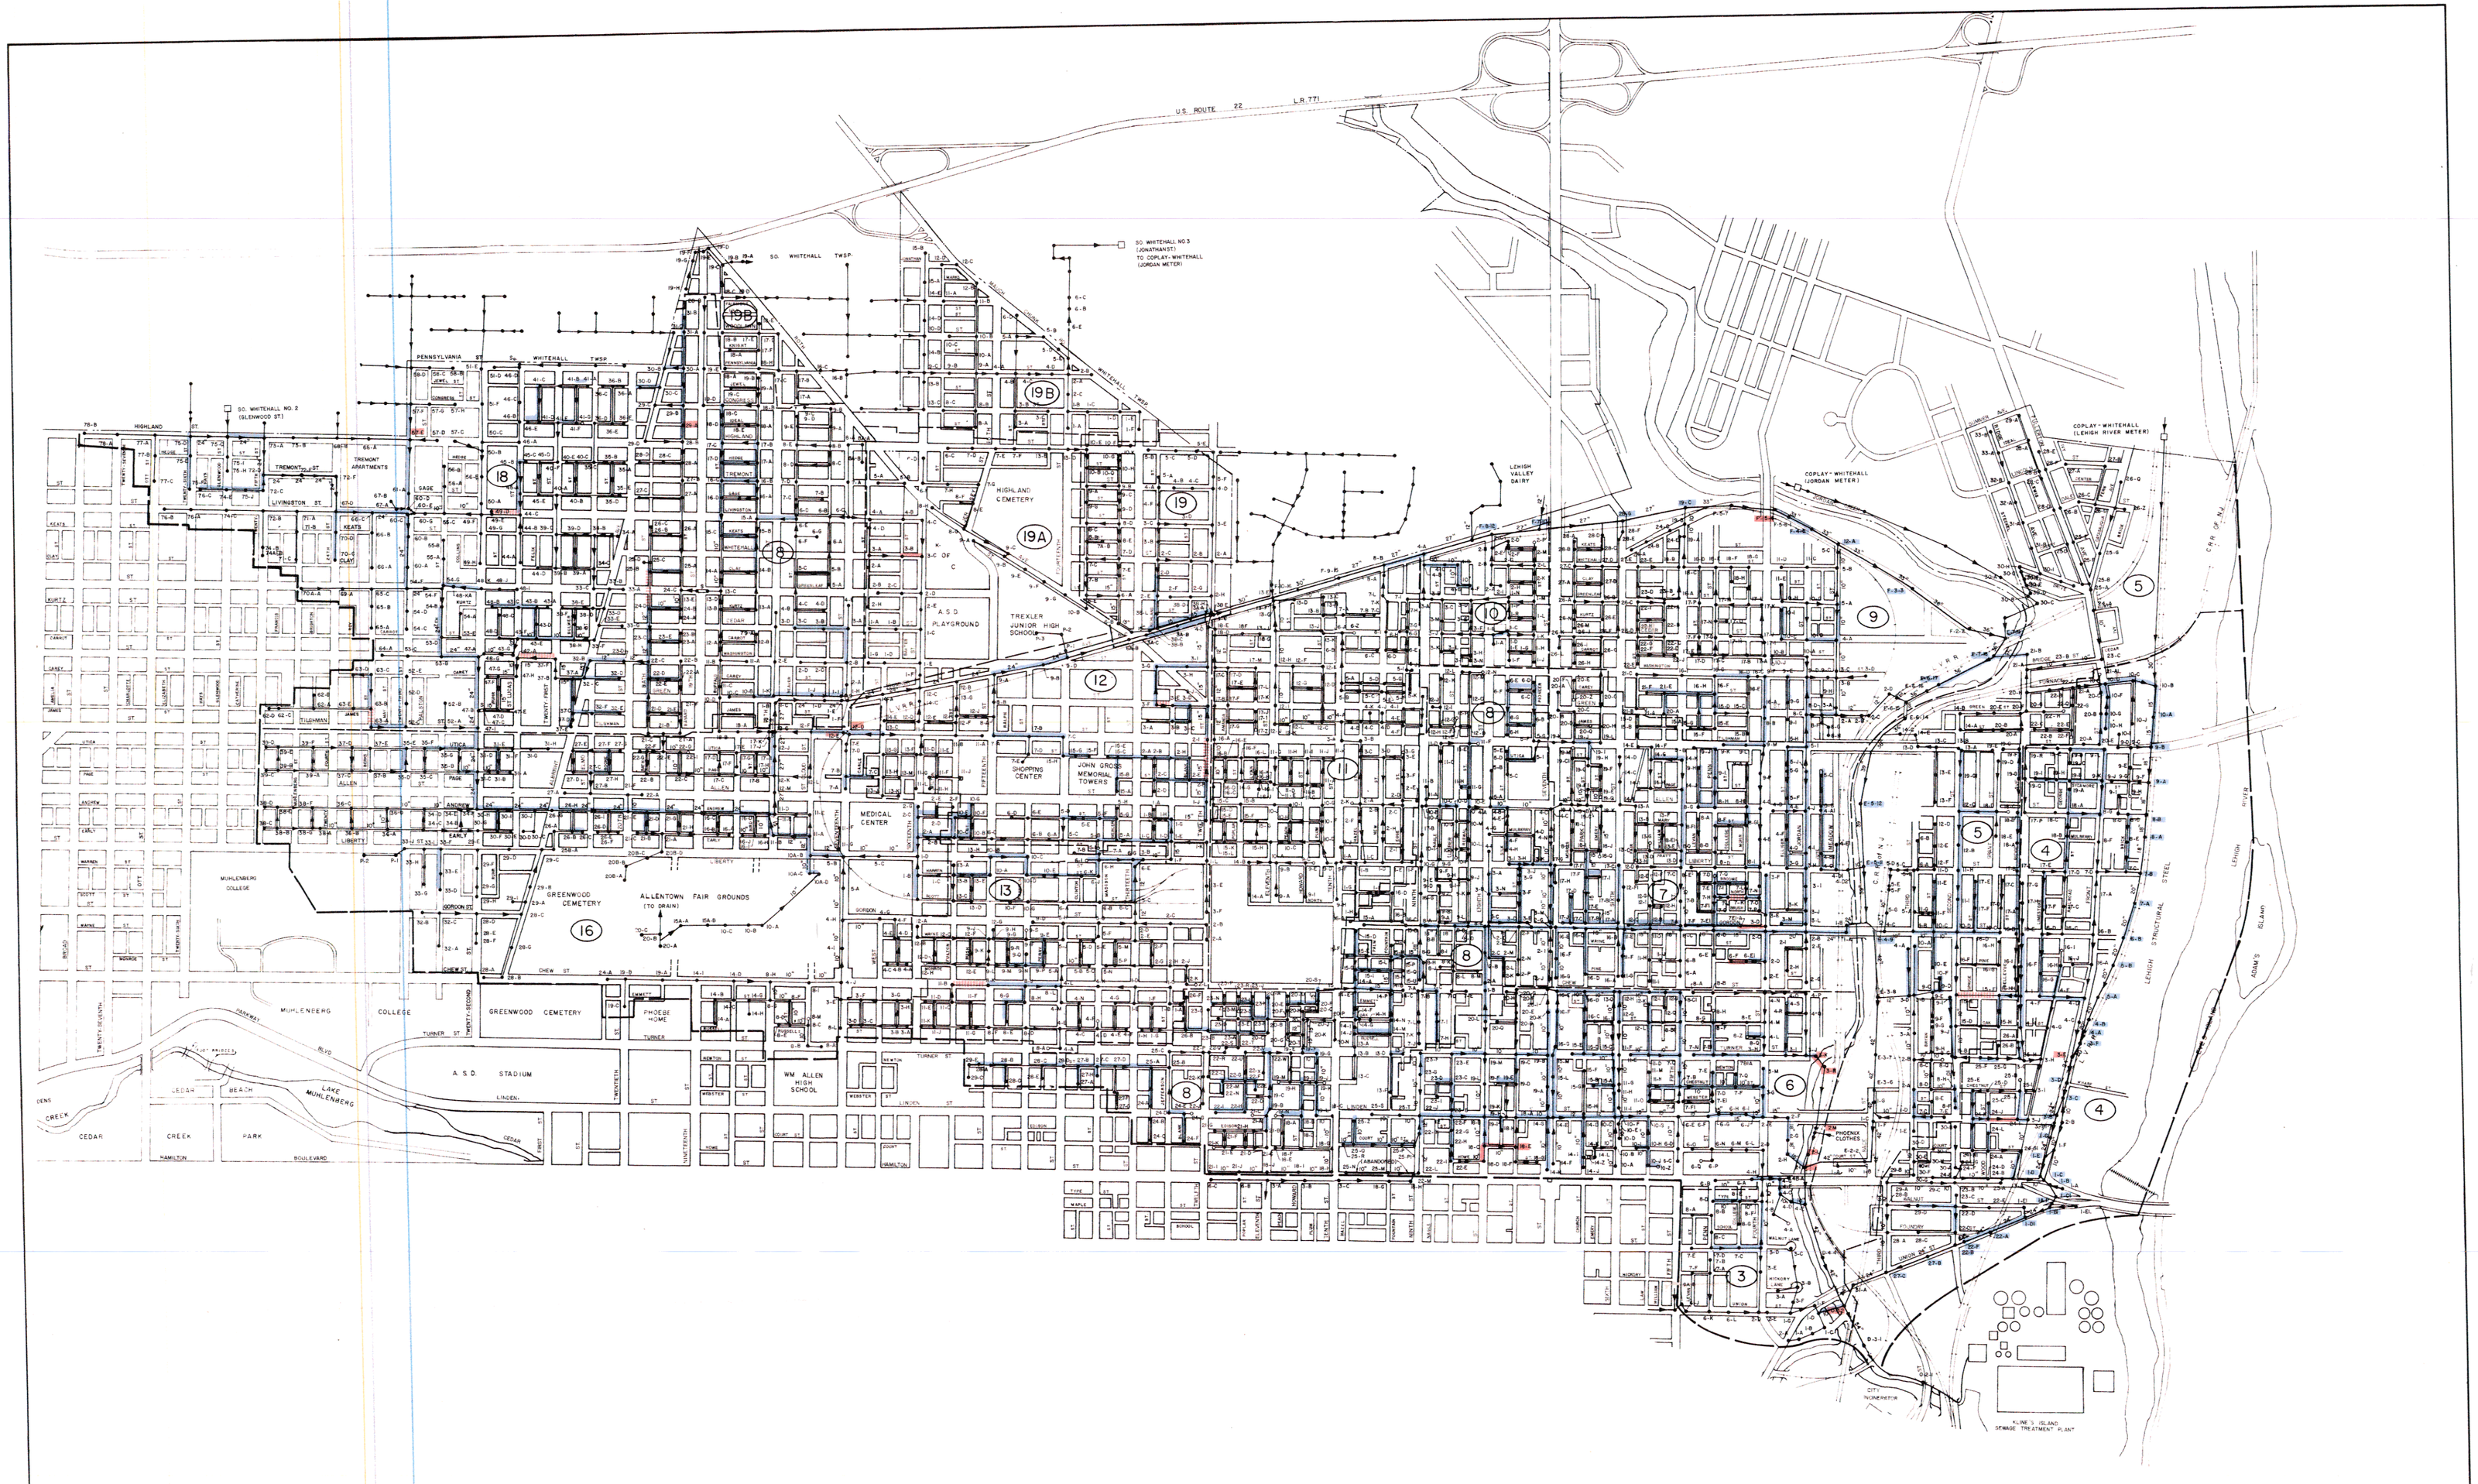

KEY MAP

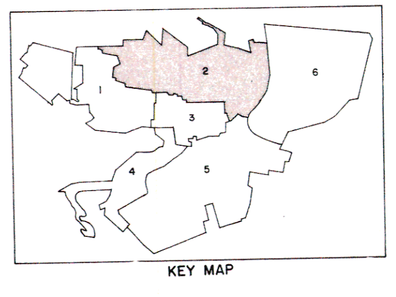

LEGEND

- PIPE DIAMETER (8" UNLESS OTHERWISE NOTED)
- MANHOLE OR LAMPHOLE NUMBER
- DIRECTION OF FLOW
- MANHOLE
- EXISTING SEWER
- LAMPHOLE
- EXISTING SIPHON
- EXISTING METERED SIGNATORY CONNECTION POINT AND METER NUMBER (SALISBURY NO.7)
- MAJOR DRAINAGE BASIN BOUNDARY
- SEWER DISTRICT BOUNDARY
- (27) SEWER DISTRICT NUMBER
- CITY BOUNDARY
- TELEVISED SEWER LINE - NO REMEDIAL WORK PERFORMED
- TELEVISED SEWER LINE - JOINTS SEALED
- TELEVISED SEWER LINE - ROOTS REMOVED AND JOINTS SEALED WITH GEL CONTAINING ROOT-INHIBITOR
- MANHOLE INSPECTION - NO I/I SOURCE
- MANHOLE INSPECTION - I/I SOURCE

800 0 800 1600
SCALE IN FEET

SEWER SYSTEM EVALUATION SURVEY RESULTS - PART B

CITY OF
ALLENTOWN, PENNSYLVANIA

DEPARTMENT OF OPERATIONS

MAP OF
THE SANITARY
SEWERAGE SYSTEM

METCALF & EDDY, INC. ENGINEERS
BOSTON/NEW YORK/PALO ALTO/CHICAGO

AUGUST, 1980

JORDAN CREEK TRUNK SEWER
FRONT STREET/UNION STREET TRUNK SEWER
FIGURE 3-1 MAP NO. 2

M-00628-1